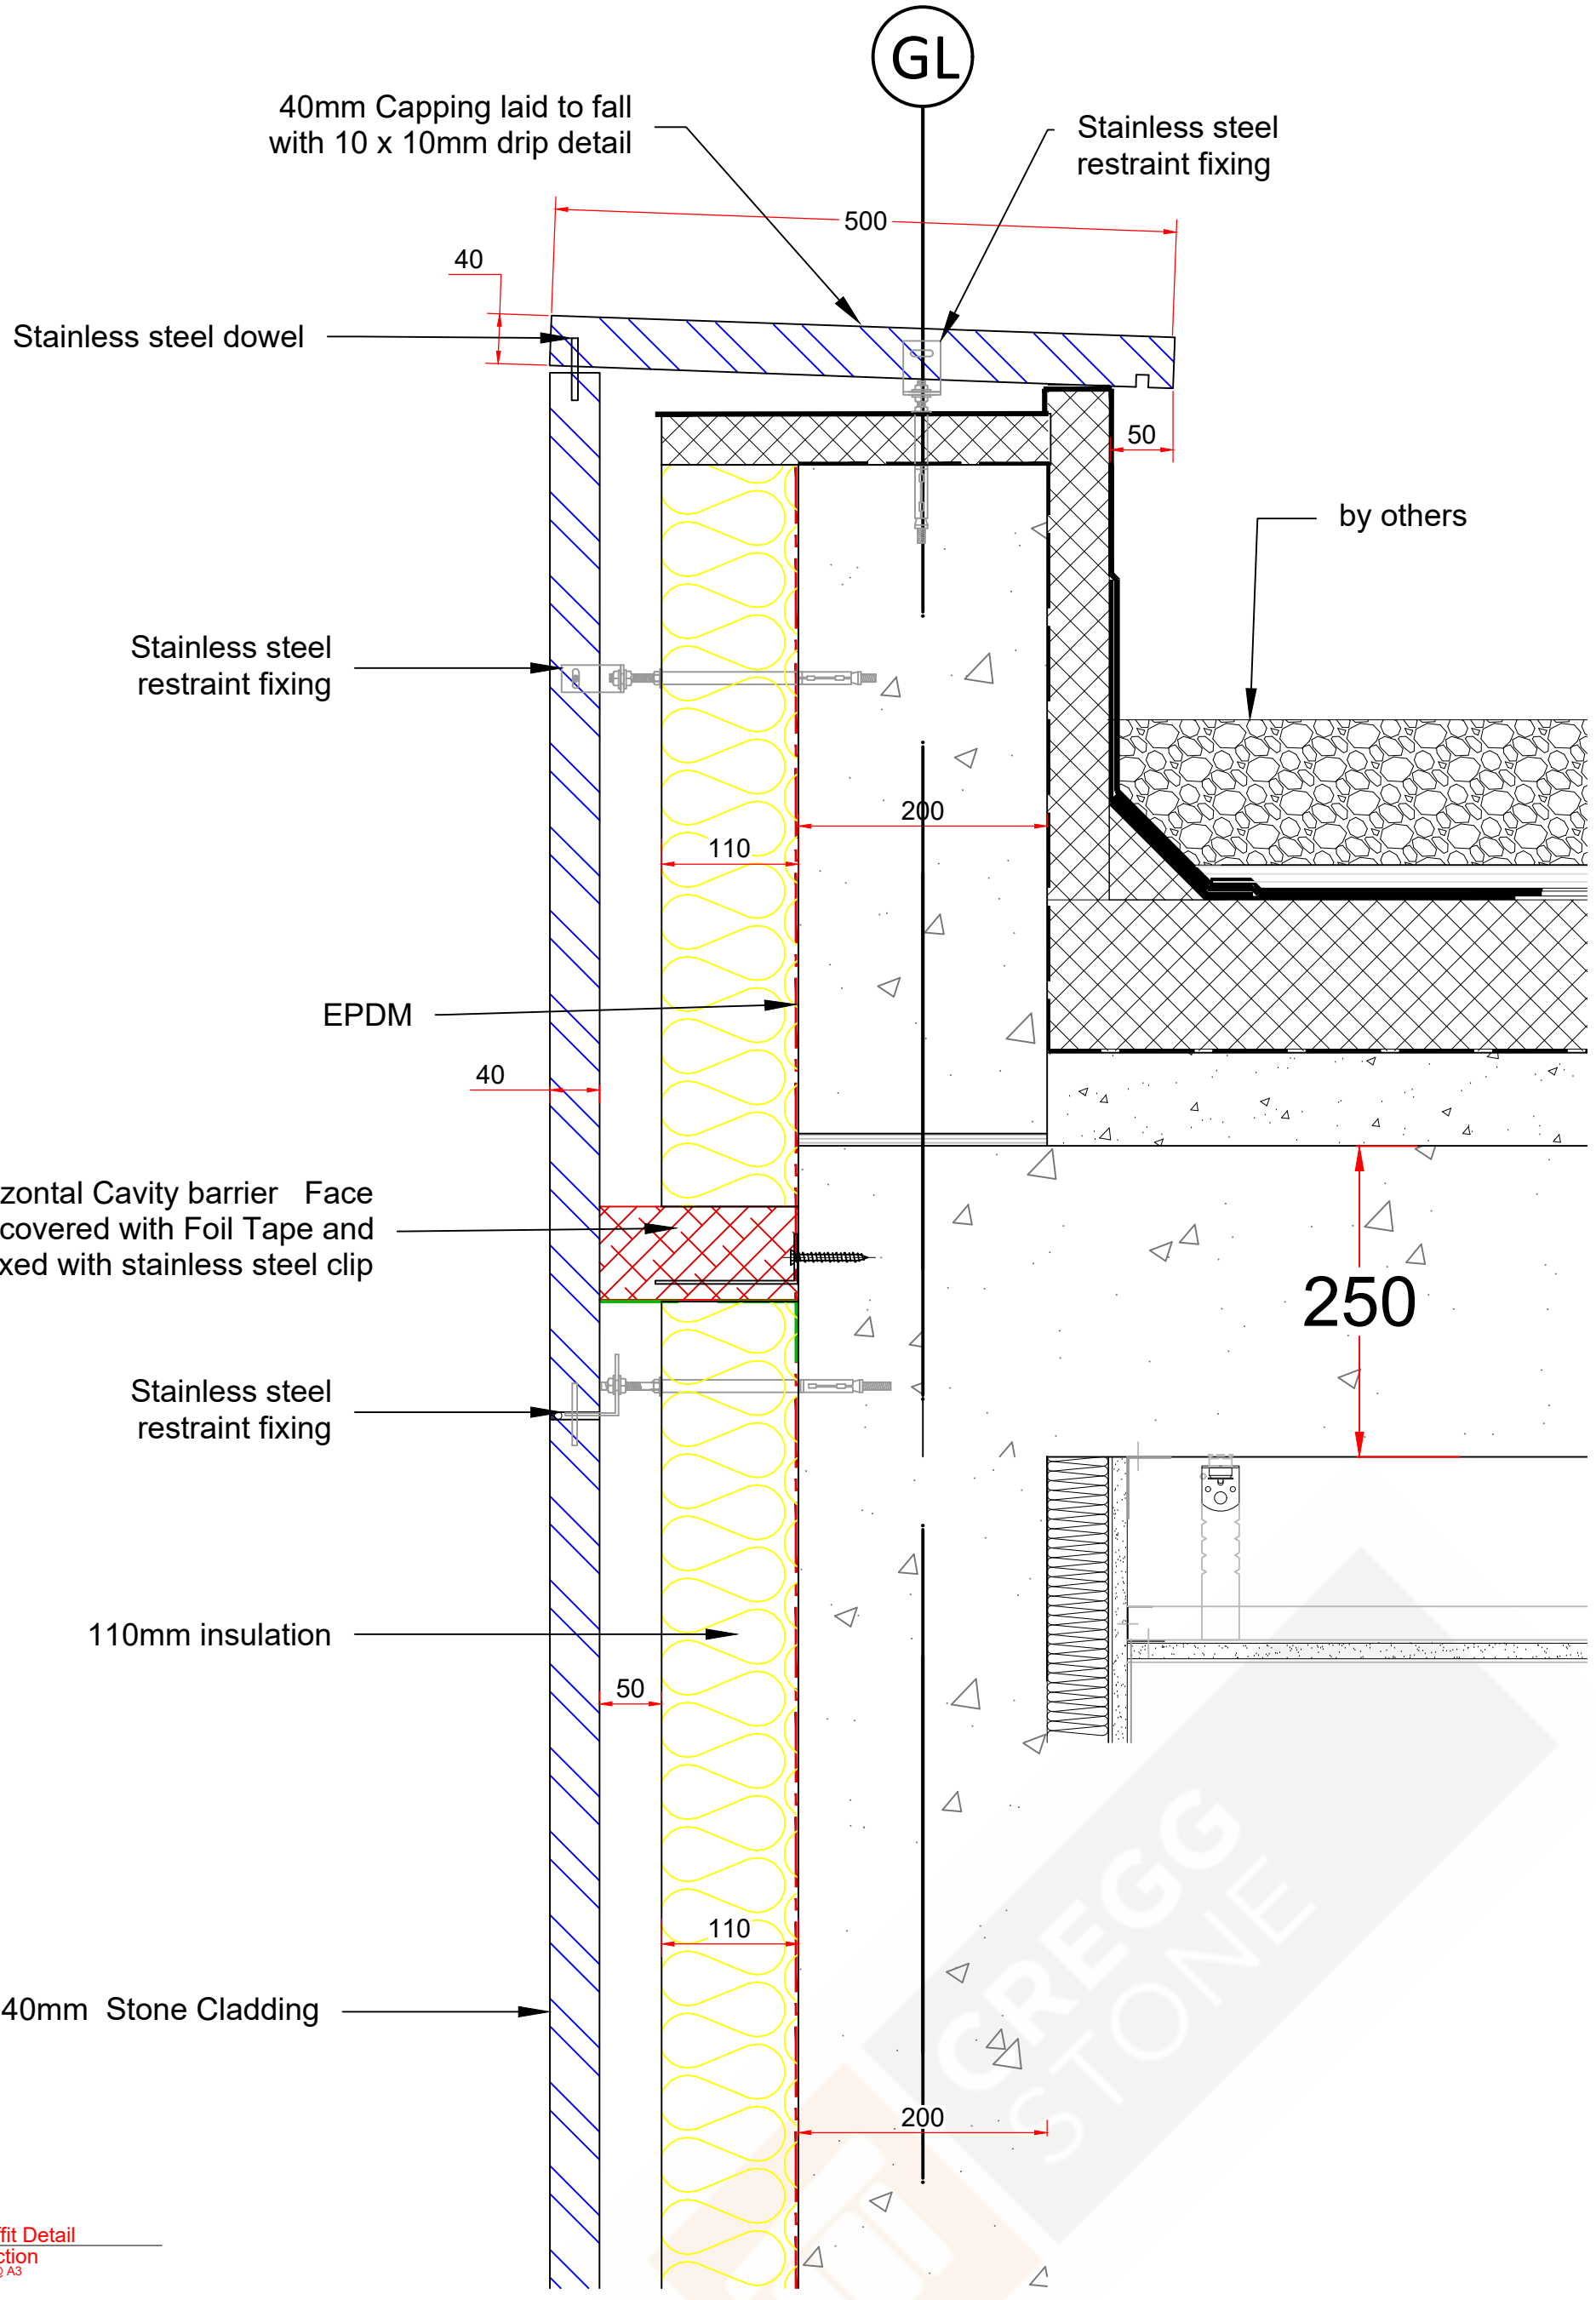

01 Soffit Detail
2002 Section
1:5 @ A3

Notes:	Legend:
Where required all Stainless Steel fixing system components are to be isolated from Structural / Mild Steel by suitable corrosion resistant material ie. washers, gaskets or membrane.	• Exp. jt - Expansion joint. • TOS. - Top of Stone. • BOS. - Bottom of stone. • COS. - Cut to size on site • TBC. - To be confirmed. • MJ. - Mock joint. • Standard joint 5mm. • Expansion joint 10mm.

MASTERS IN NATURAL STONE

CREGG STONE

DESIGN | CREATE | INSTALL

REV:	DESCRIPTION:	BY:	DATE:

STATUS:

CLIENT:

ARCHITECT:

SITE:

TITLE: Capping Detail

SCALE AT A1:	DATE:	DRAWN:	PROJECT NO:

DRAWING NO:

REVISION: